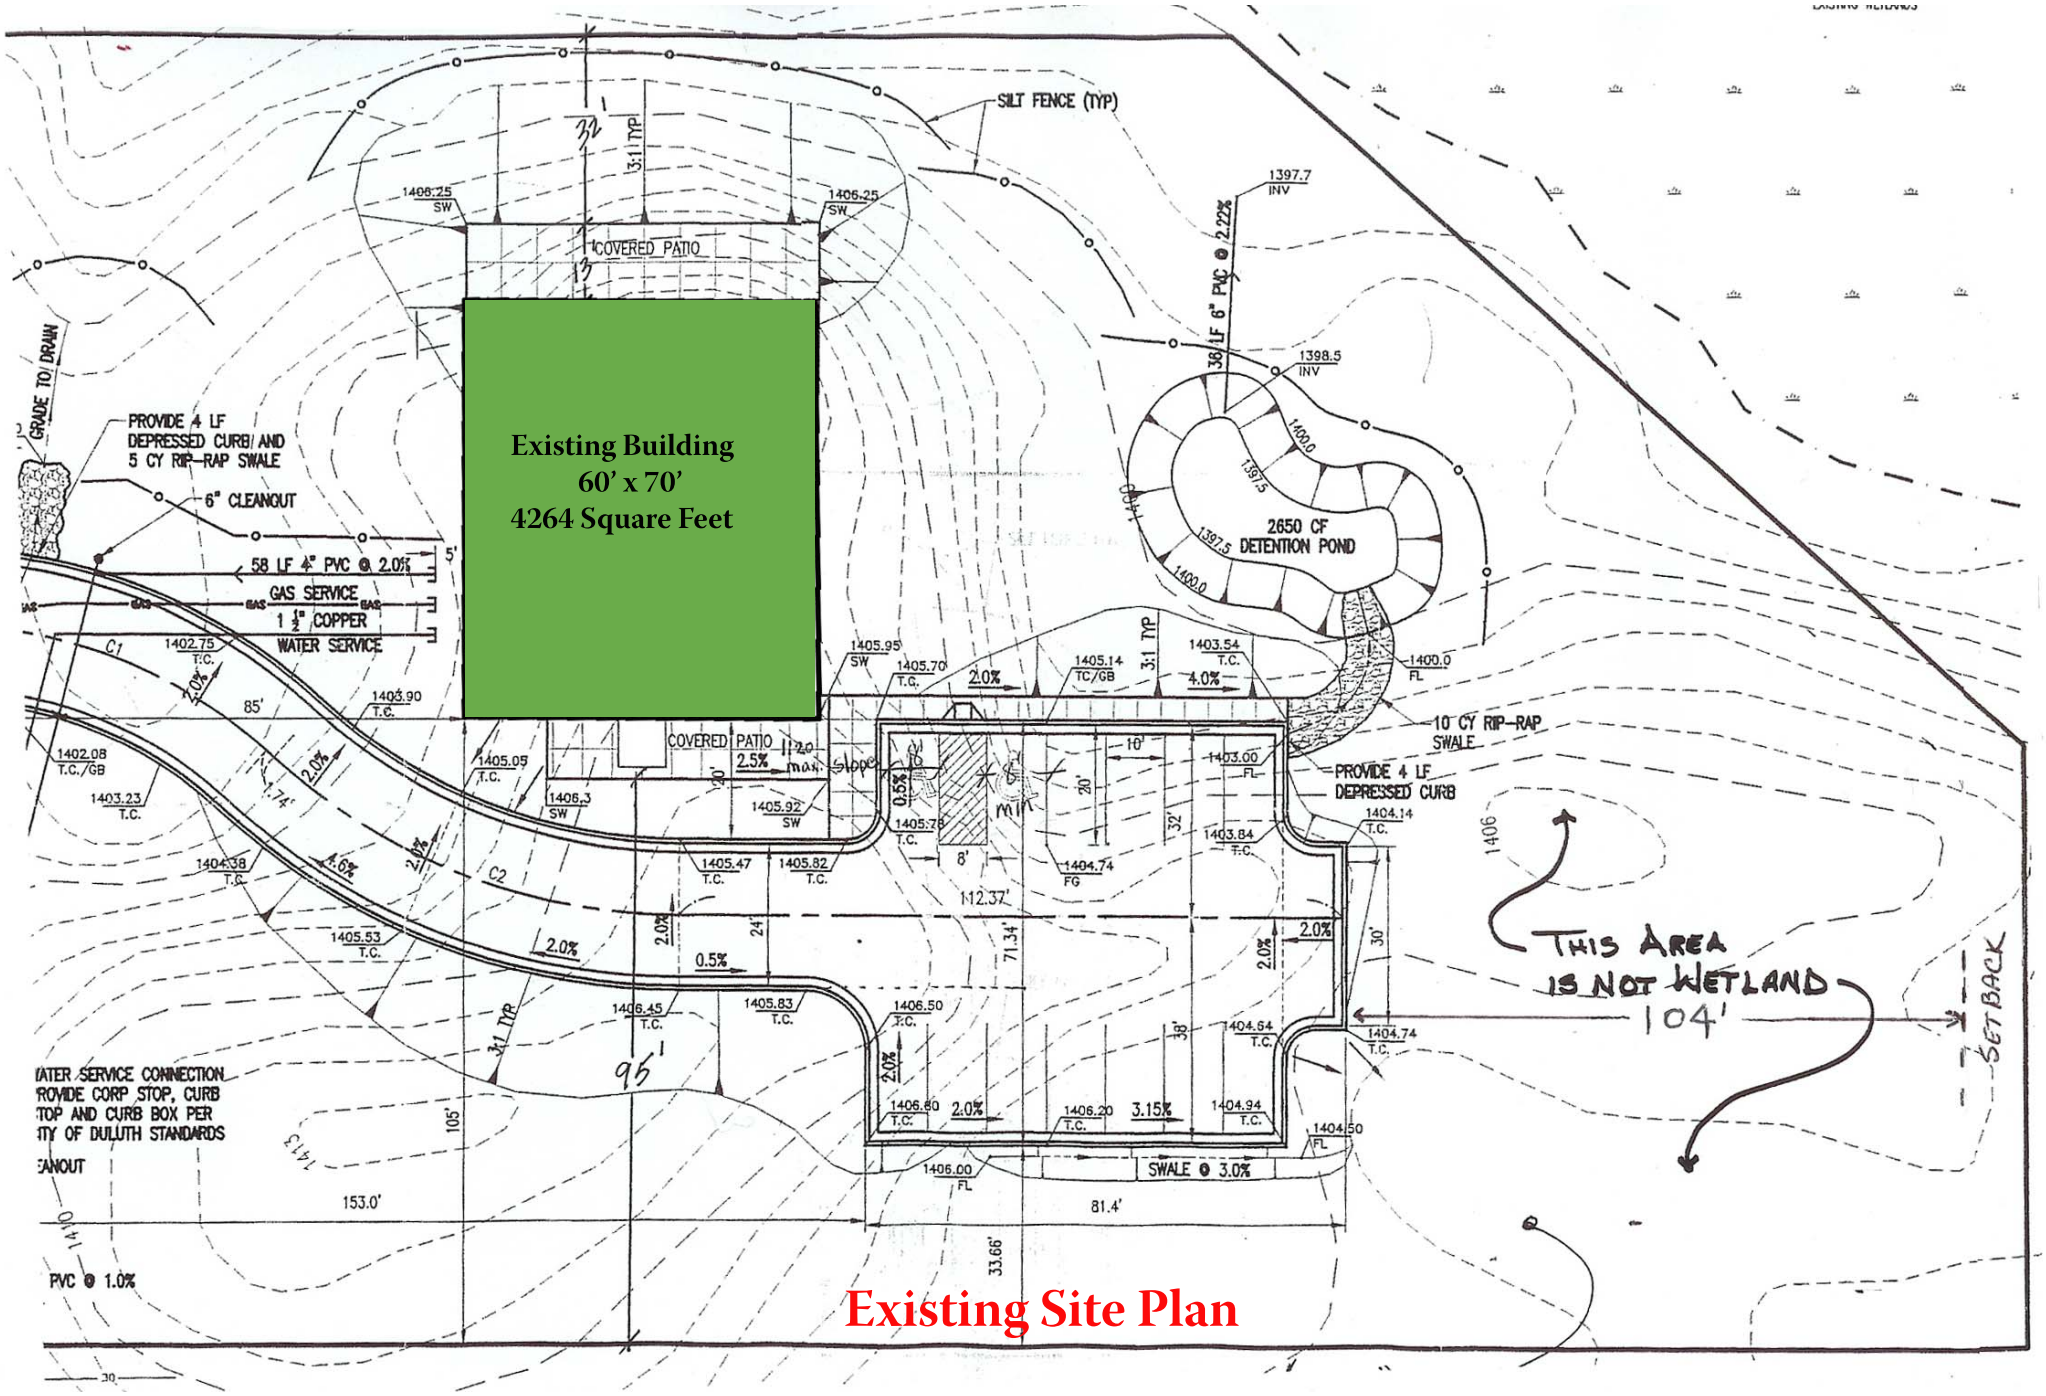

Existing Site Plan